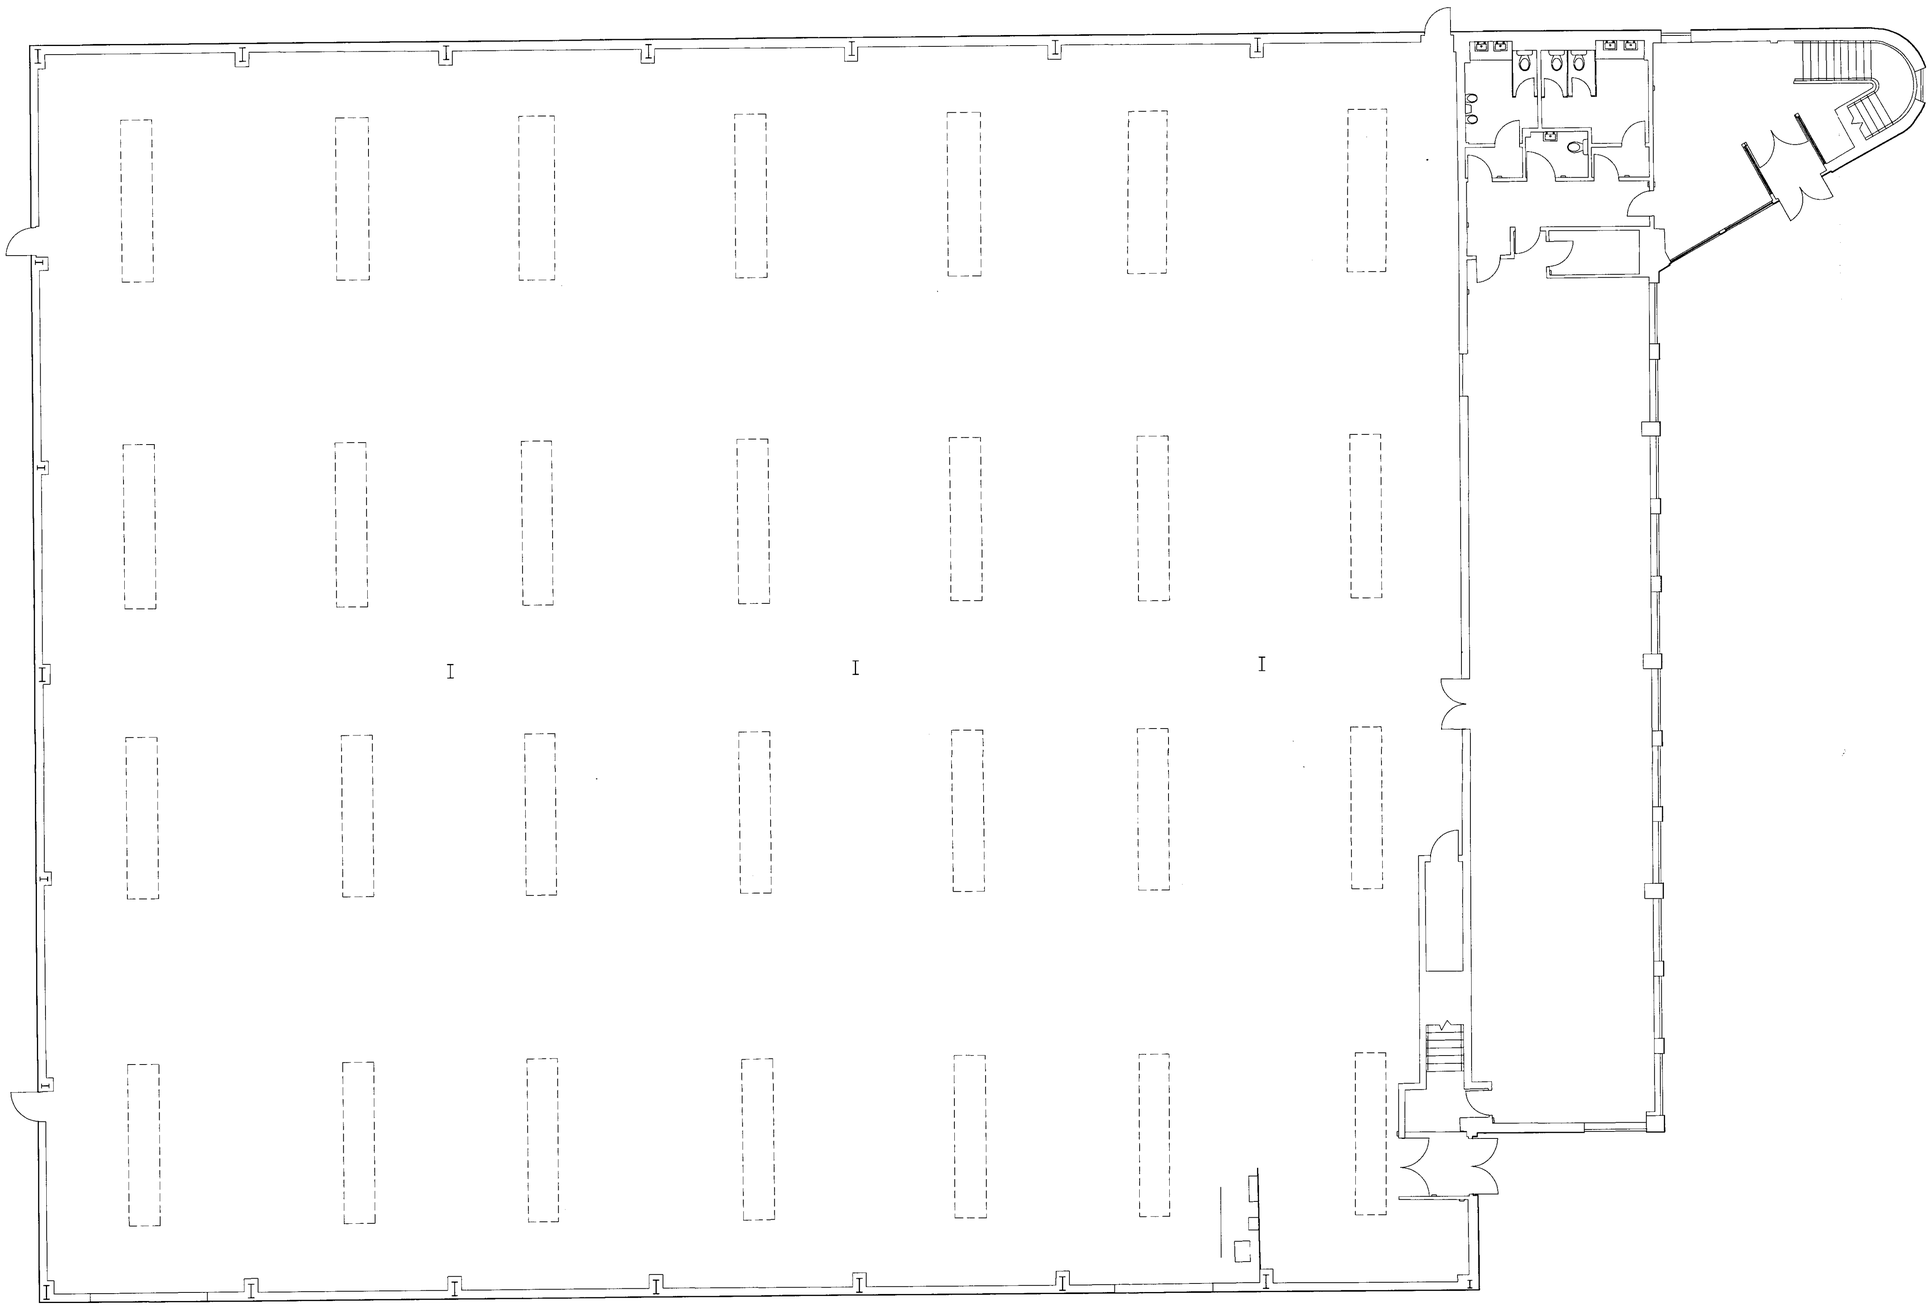

01 Existing Ground Floor Plan
Scale 1:100@A1

This copy has been made by or with the authority of the Group Director, Development and Enterprise, Gateshead Council, pursuant to section 47 of the Copyright, Designs and Patents Act 1988 ("the Act").
Unless the Act provides a relevant exception to copyright the copy must not be copied without the prior written permission of the copyright owner.

RECEIVED - 6 SEP 2007

DC/07/01458/COU

Travis Perkins
Keyline
CCF Delivering Interior Building Products Delivering Customer Service
City Plumbing
Wickes
BENCHMARX Kitchens and Joinery

ALL FIGURED DIMENSIONS MUST BE CHECKED ON SITE PRIOR TO WORKS COMMENCING ON SITE. DO NOT SCALE FROM THIS DRAWING.

ANY CONFLICTING INFORMATION FOUND ON THE DRAWING MUST BE REPORTED FOR CLARIFICATION.

ALL MATERIALS AND WORKMANSHIP TO BE IN ACCORDANCE WITH RELEVANT AND CURRENT BRITISH STANDARDS AND CODES OF PRATICE.

No.	Revision	Date

Consultant Details

BATE AND TAYLOR ARCHITECTS
Royal Exchange

Branch Address

TRAVIS PERKINS
CCF – GATESHEAD

Drawing Title

EXISTING GROUND FLOOR

Drawing No: MH608–02

Scale: 1:100@A1

Travis Perkins
Group Property Department
Ryehill House, Ryehill Close
Lodge Way,
Harlestone Road,
Northampton. NN5 0NR 01604 752424

Revision

Date: 04.07.07

Drawn By: SG

Checked by